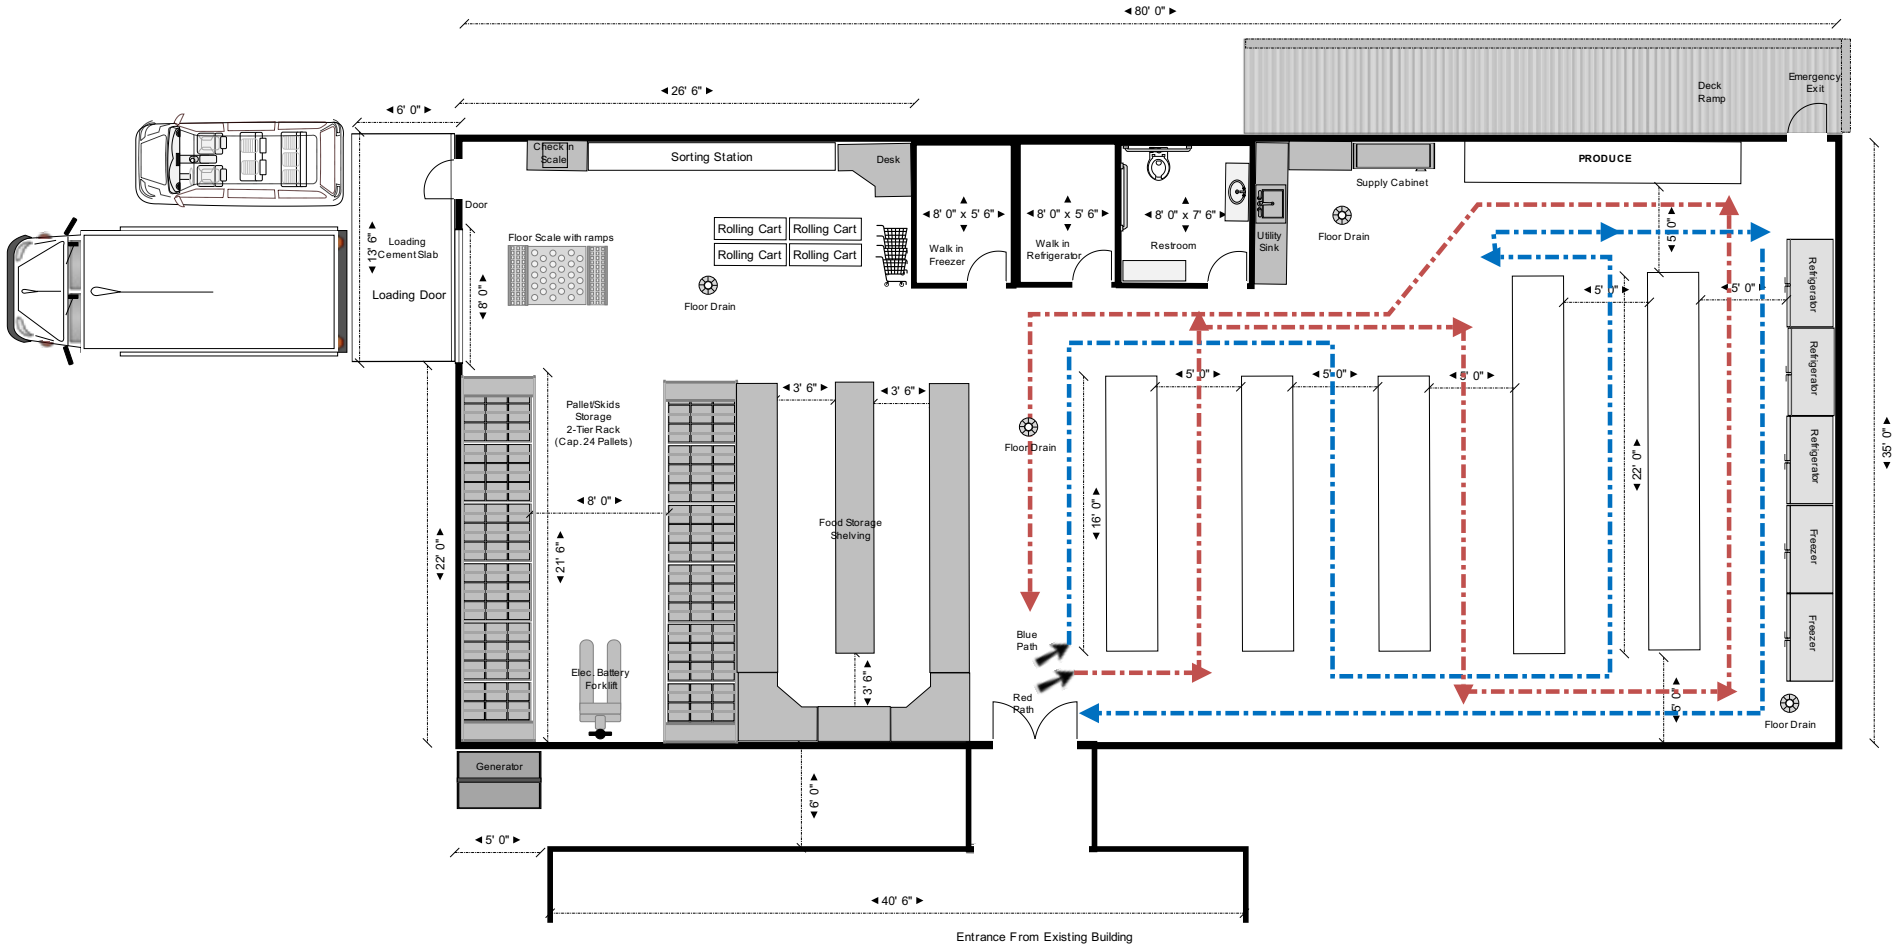
80' 0"
26' 6"
6' 0"
Deck Ramp
Emergency Exit
Check In Scale
Sorting Station
Desk
PRODUCE
Supply Cabinet
Door
Loading Cement Slab
Loading Door
Floor Scale with ramps
Rolling Cart
Rolling Cart
Rolling Cart
Rolling Cart
Floor Drain
8' 0" x 5' 6"
Walk in Freezer
8' 0" x 5' 6"
Walk in Refrigerator
8' 0" x 7' 6"
Restroom
Utility Sink
Floor Drain
5' 0"
5' 0"
5' 0"
Refrigerator
Refrigerator
Refrigerator
Freezer
Freezer
35' 0"
Pallet/Skids Storage 2-Tier Rack (Cap. 24 Pallets)
3' 6"
3' 6"
Floor Drain
5' 0"
5' 0"
5' 0"
8' 0"
Food Storage Shelving
16' 0"
22' 0"
22' 0"
21' 6"
Blue Path
Elec. Battery Forklift
3' 6"
Red Path
5' 0"
Floor Drain
Generator
6' 0"
5' 0"
40' 6"
Entrance From Existing Building